DRAWING MADE IN AMERICAN PROJECTION

LOC G | PRINT/DIST 14

©1955 BY AMP INCORPORATED. ALL RIGHTS RESERVED. AMP PRODUCTS COVERED BY PATENTS AND/OR PATENTS PENDING.

REVISIONS

LTR	DESCRIPTION		DATE	APPROVED
A	REDRAWN, REVISED & ADDED TAPE NO [redacted]-6079		8-16-70	FCY
B	INACTIVATED 2--1 PER ECN P-9260	PMF	11/9/82	[illegible]
C	OBS 2--1 REV G2591	BT	10-19-87	PMF
D	REV PER G-4732	JT	7/22/88	[illegible]
E	REV 0720-0032-93	LO	2/93	[illegible]

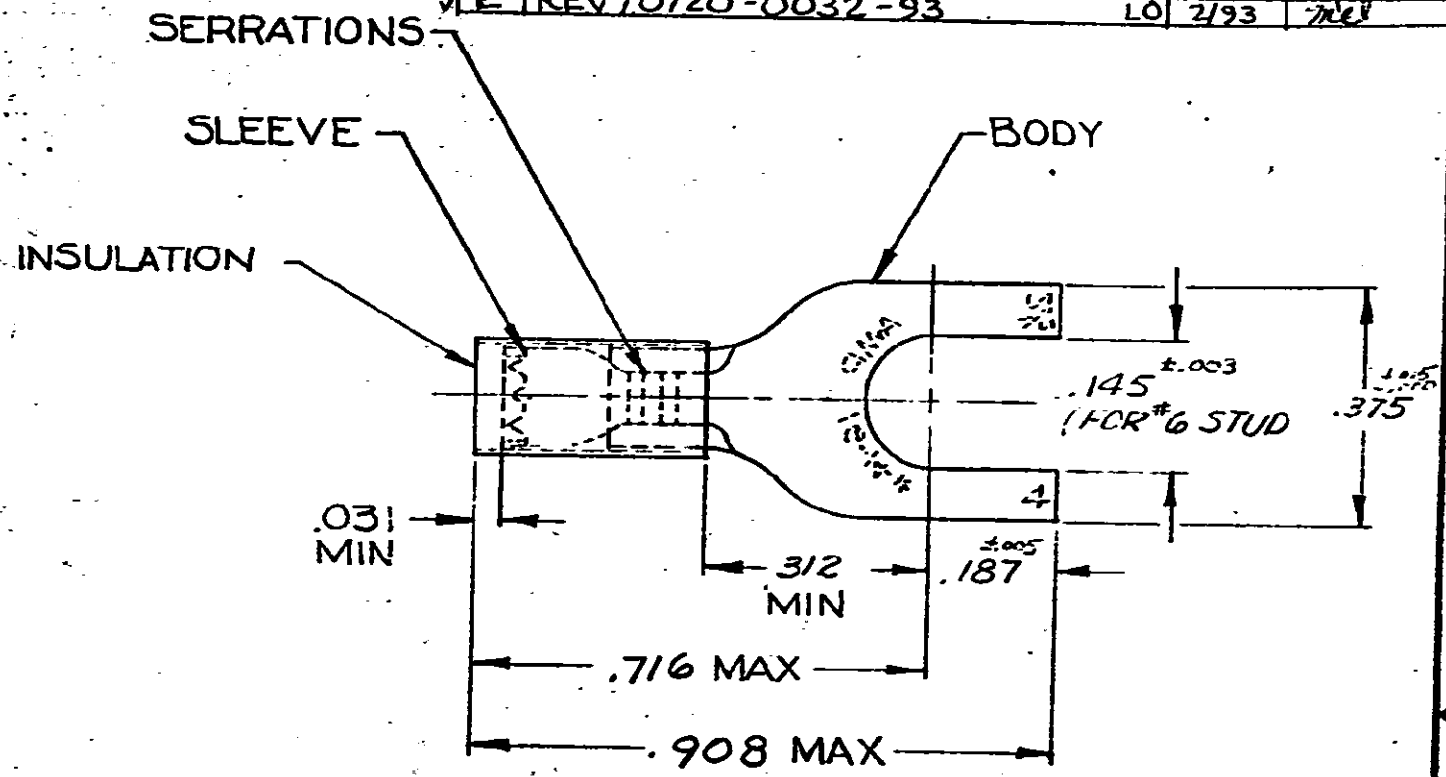

TONGUE MATERIAL THK = .031 ±.002
FOR .115 TO .170 WIRE INSULATION DIA

QTY	DESCRIPTION	PART NO
100	LOOSE PC, BOX	8-32058-1
~~1~~	~~32058~~ ON TAPE	~~OBSOLETE 2-32058-1~~
1	WIRE TERMINAL	32058

BODY: COPPER (QQ-C-576)
TIN PL (MIL-T-10727)
SLEEVE: COPPER (QQ-C-576)
INSULATION: NYLON COLOR: BLUE
MATERIAL & FINISH

UNLESS OTHERWISE SPECIFIED DIMENSIONS ARE IN INCHES
TOLERANCES ON:
DECIMALS ±.005
ANGLES ±5°

MATERIAL
SEE TABLE

CONTRACT NO. #
DR 3-12-70
CHK 3-16-70
APPD 3-16-70
REL 3-17-70
DSGN/APPD/
OTHER APPD

AMP INCORPORATED
HARRISBURG, PENNSYLVANIA

NAME
WIRE TERMINAL
P.I.D.G. - SPADE
WIRE SIZE: 16-14

SIZE	CODE IDENT NO.	NUMBER
A	00779	32058

SCALE NTS SHEET 1 OF 1

CUSTOM DRAWING